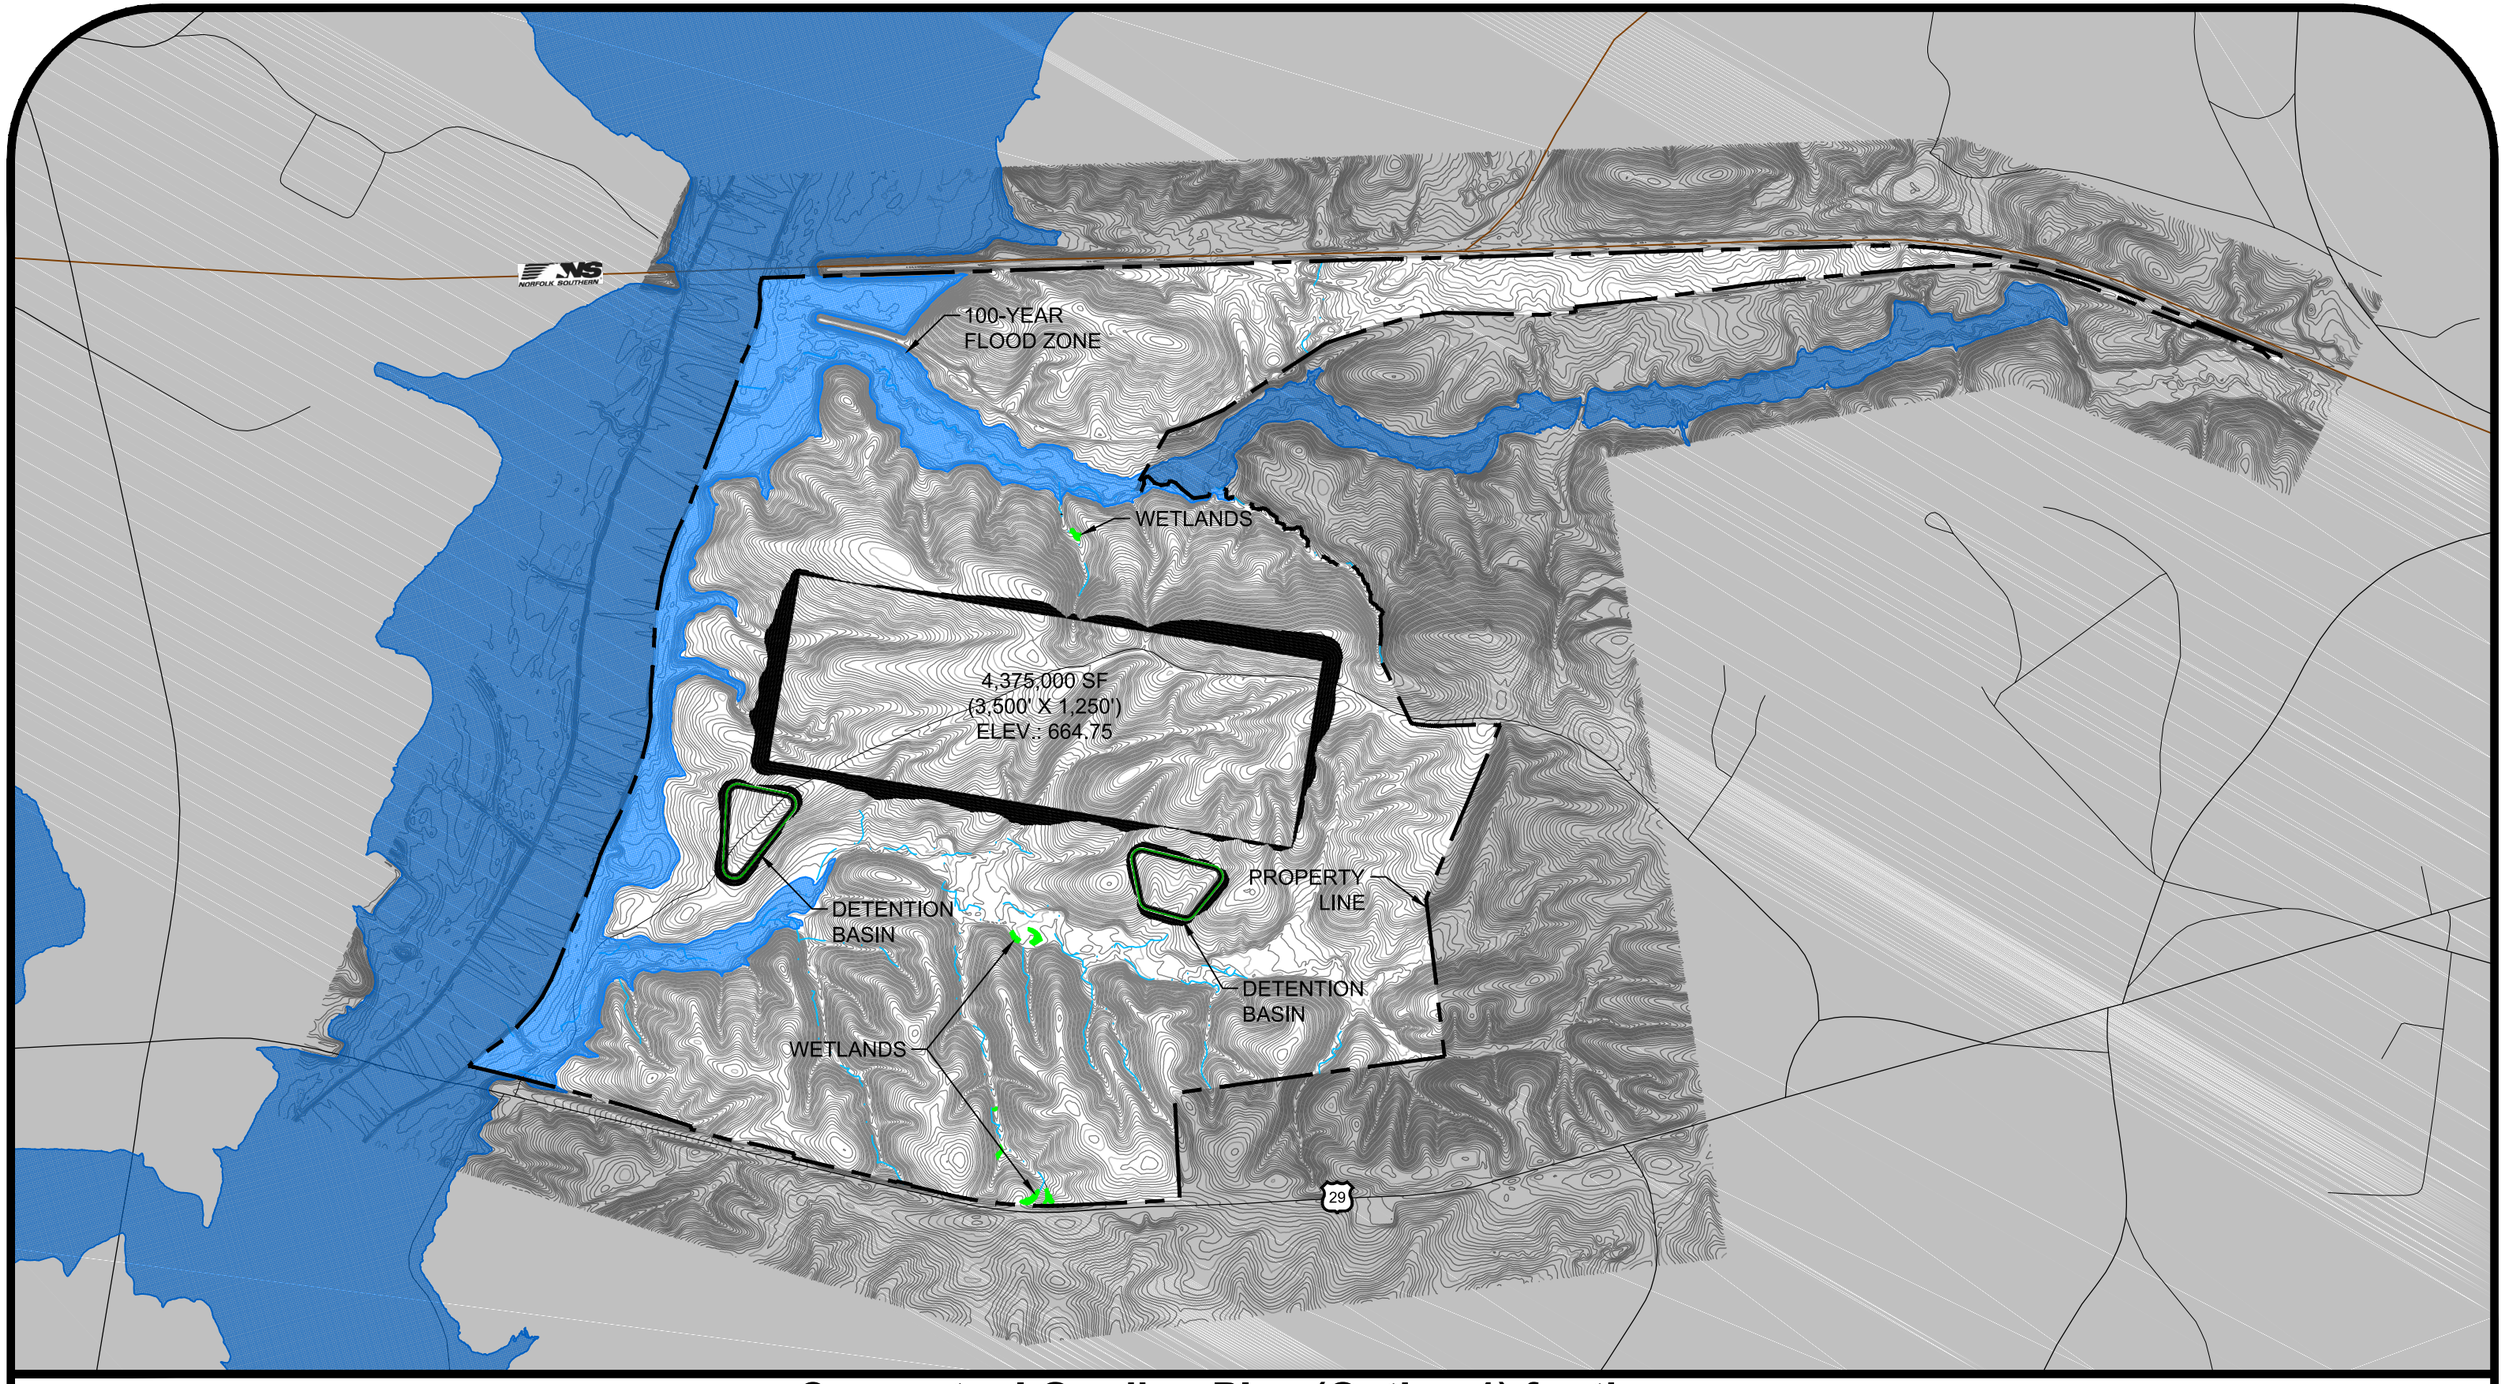

1,000 500 0 1,000 3,000

(IN FEET)

Project No.: S3246
August 26, 2015

Conceptual Grading Plan (Option 1) for the Approximately 693 Acre Cypress-Magnolia: Burlington Tract in Cherokee County, South Carolina

PACOLET MILLIKEN ENTERPRISES, INC.

Colliers INTERNATIONAL

ALLIANCE CONSULTING ENGINEERS

Prepared by Alliance Consulting Engineers, Inc.
124 Verdae Blvd. Greenville, SC 29607-3843
864-284-1740
www.alliancece.com

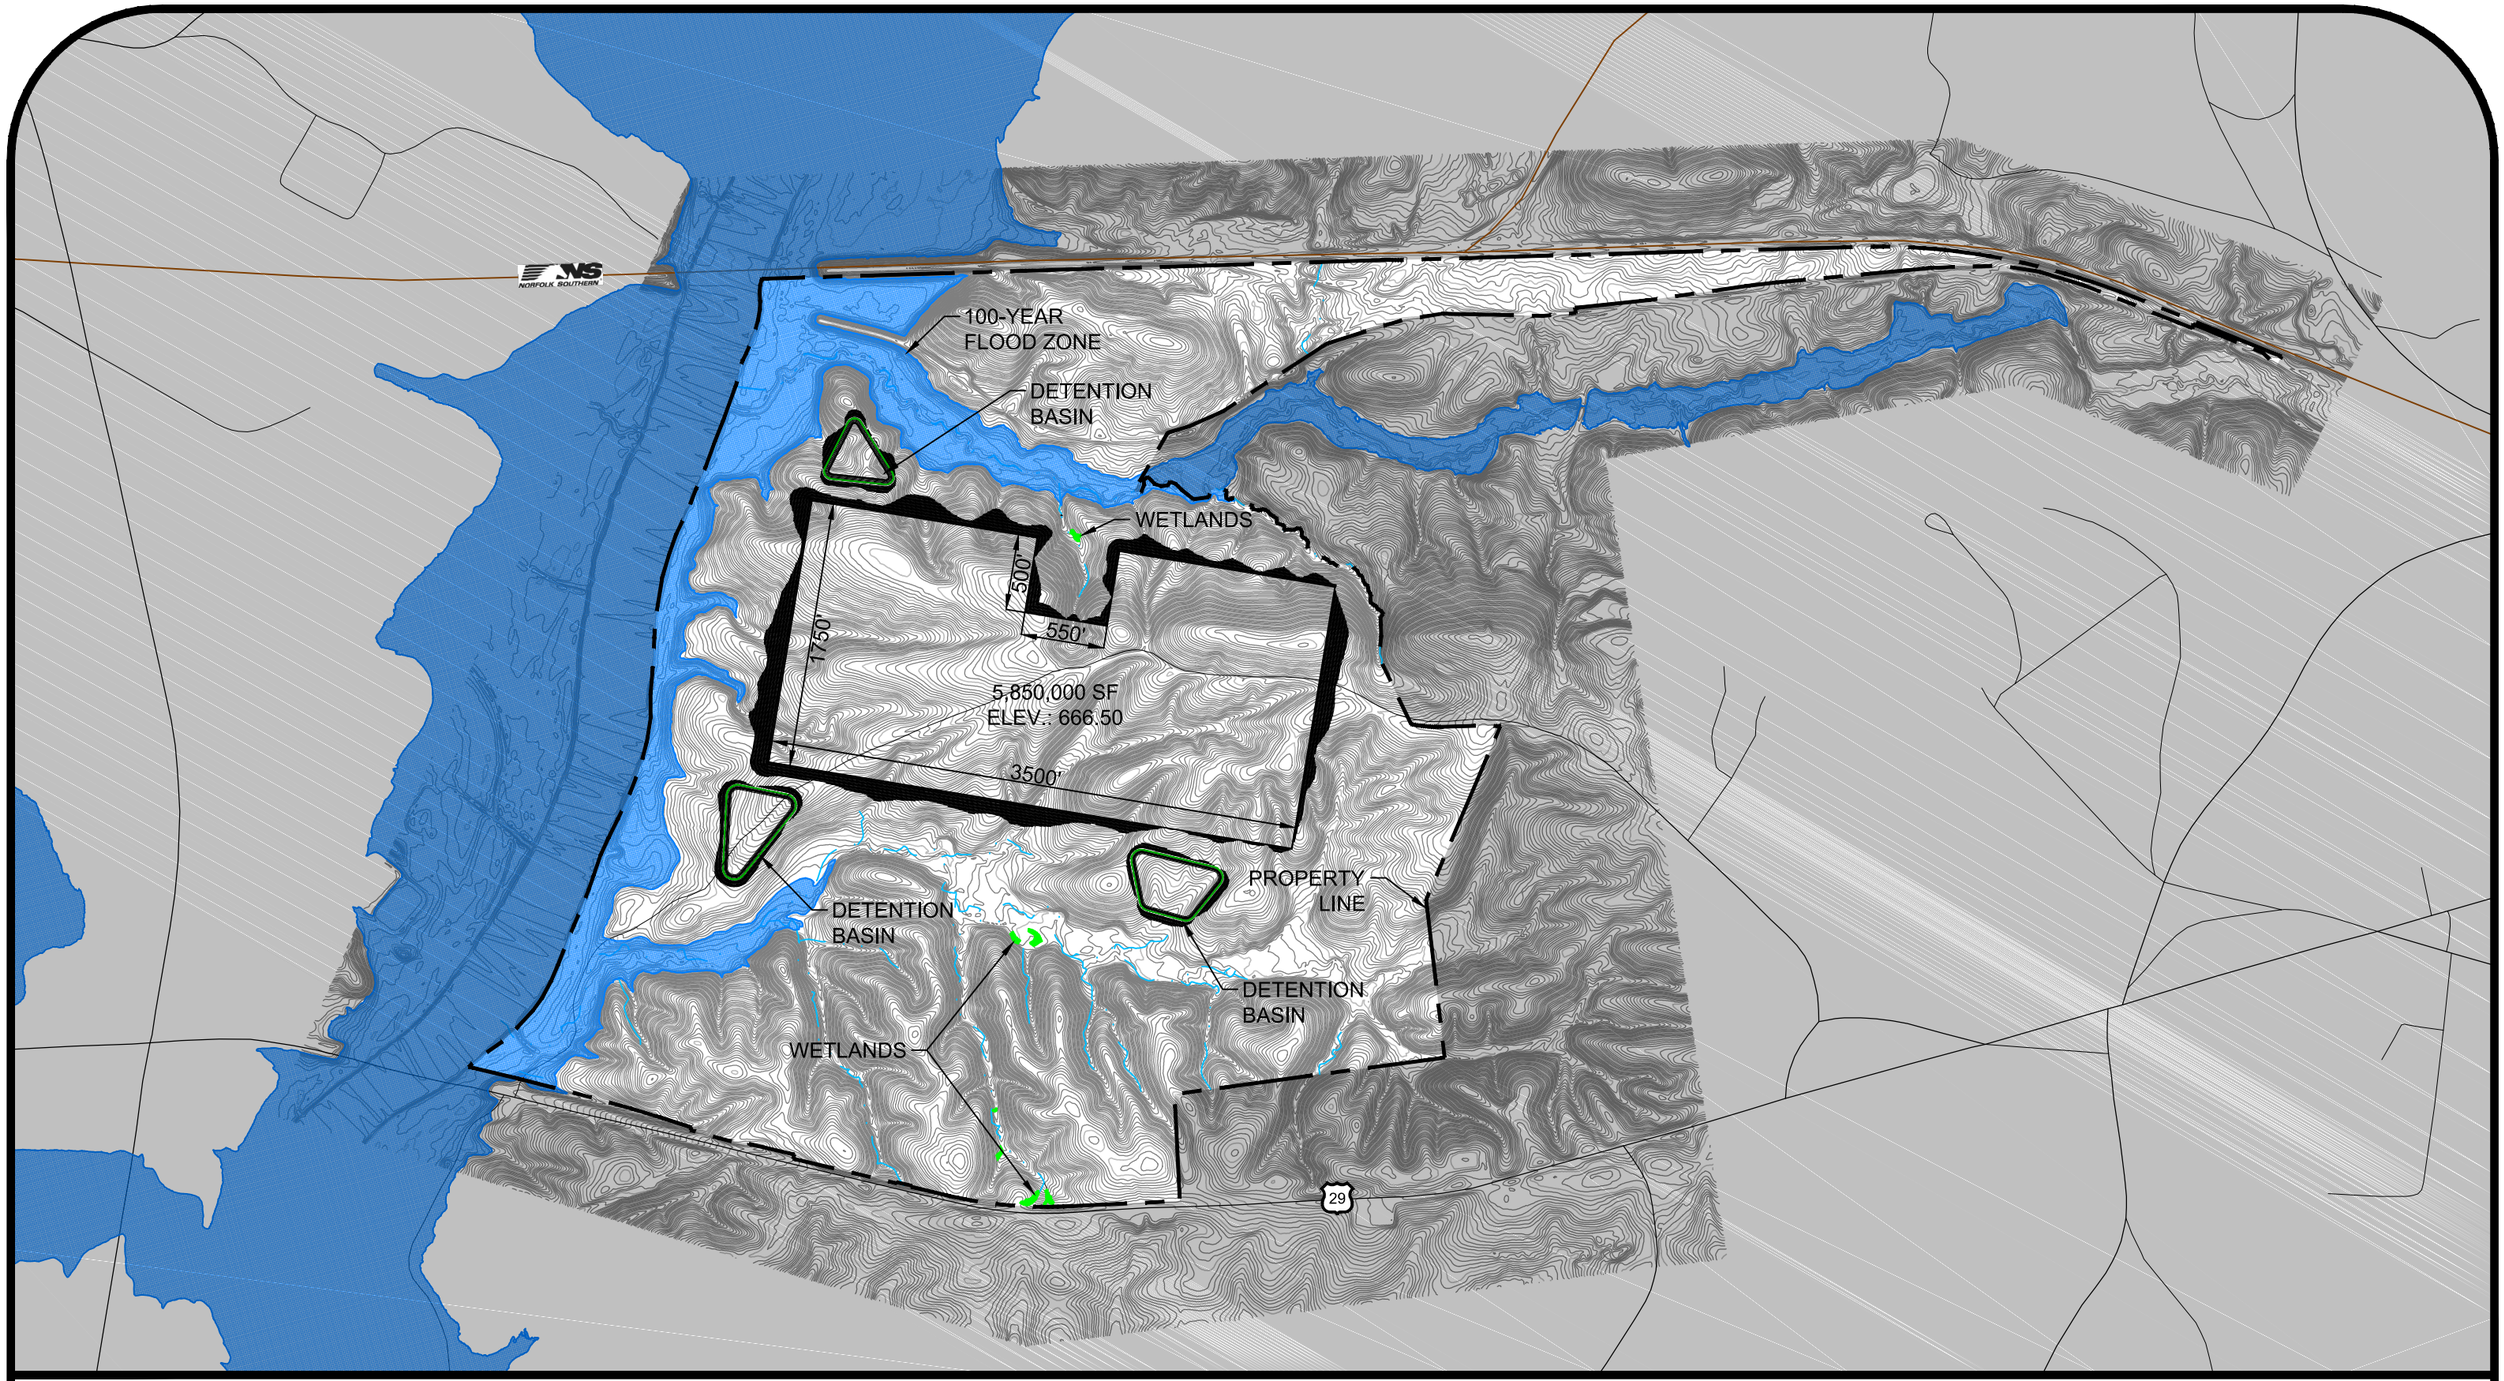

1,000 500 0 1,000 3,000

(IN FEET)

Project No.: S3246
August 26, 2015

Conceptual Grading Plan (Option 2) for the Approximately 693 Acre Cypress-Magnolia: Burlington Tract in Cherokee County, South Carolina

PACOLET
MILLIKEN ENTERPRISES, INC.

Colliers
INTERNATIONAL

ALLIANCE
CONSULTING ENGINEERS

Prepared by Alliance Consulting Engineers, Inc.
124 Verdae Blvd. Greenville, SC 29607-3843
864-284-1740
www.alliancece.com

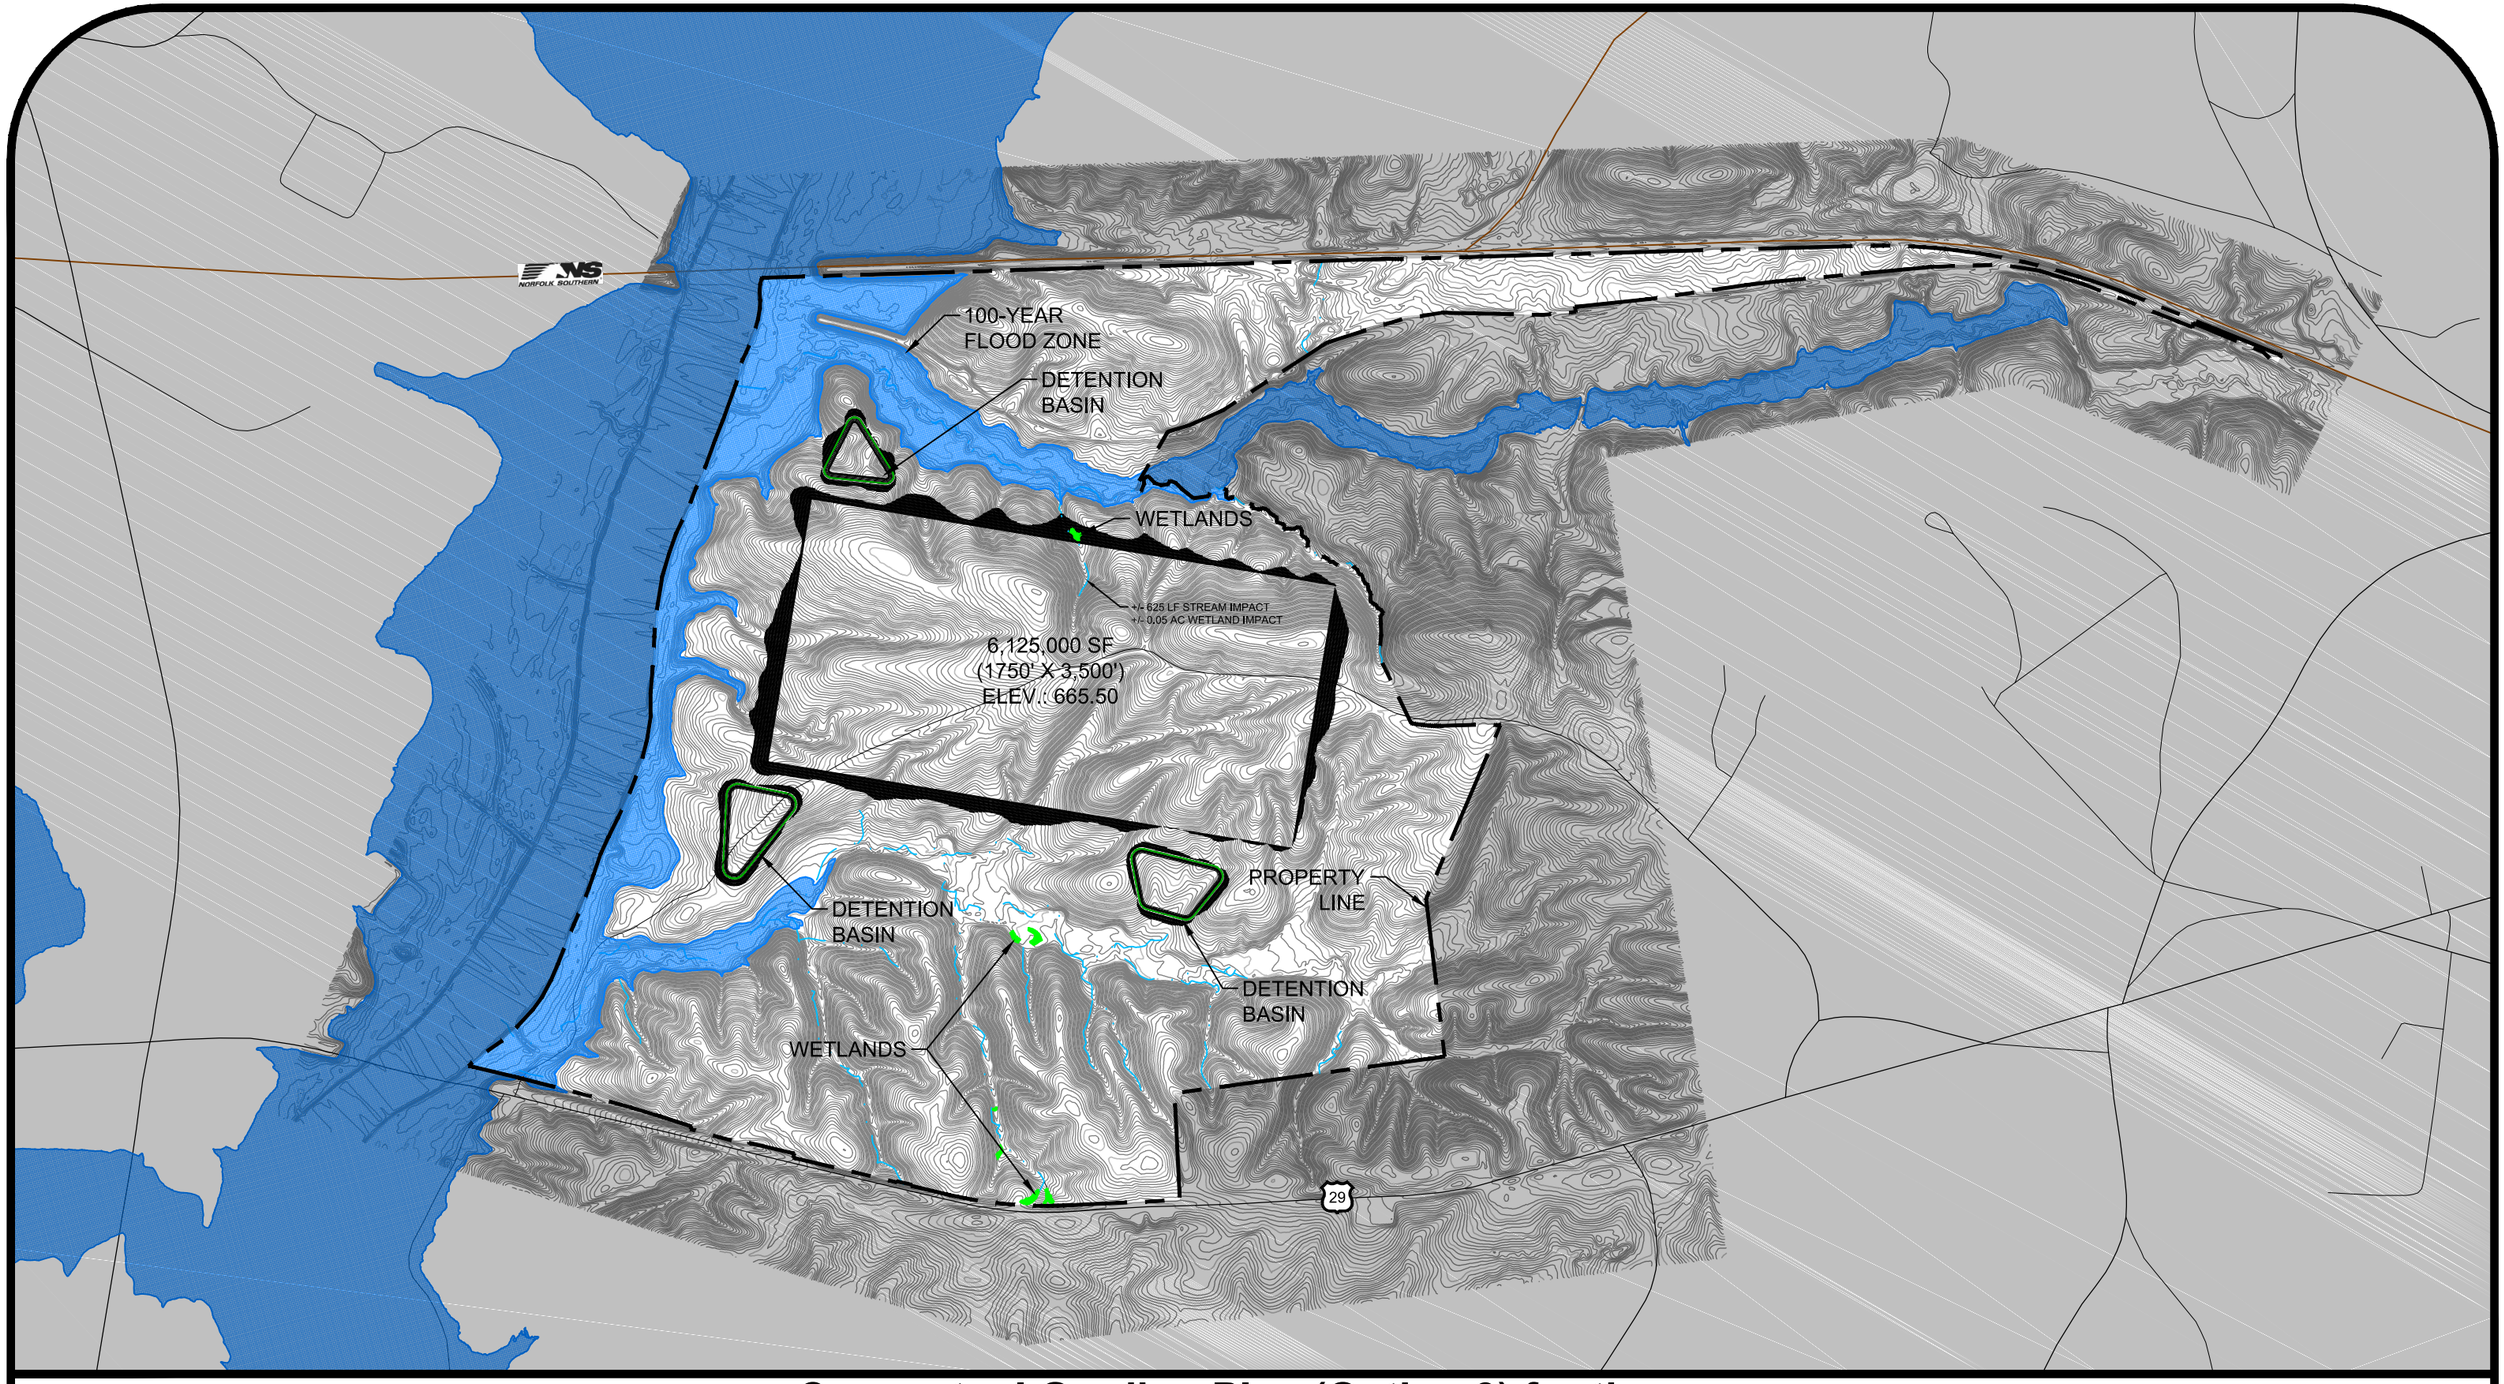

1,000 500 0 1,000 3,000

(IN FEET)

Project No.: S3246
August 26, 2015

Conceptual Grading Plan (Option 3) for the Approximately 693 Acre Cypress-Magnolia: Burlington Tract in Cherokee County, South Carolina

PACOLET MILLIKEN ENTERPRISES, INC.

Colliers INTERNATIONAL

ALLIANCE CONSULTING ENGINEERS

Prepared by Alliance Consulting Engineers, Inc.
124 Verdae Blvd. Greenville, SC 29607-3843
864-284-1740
www.alliancece.com