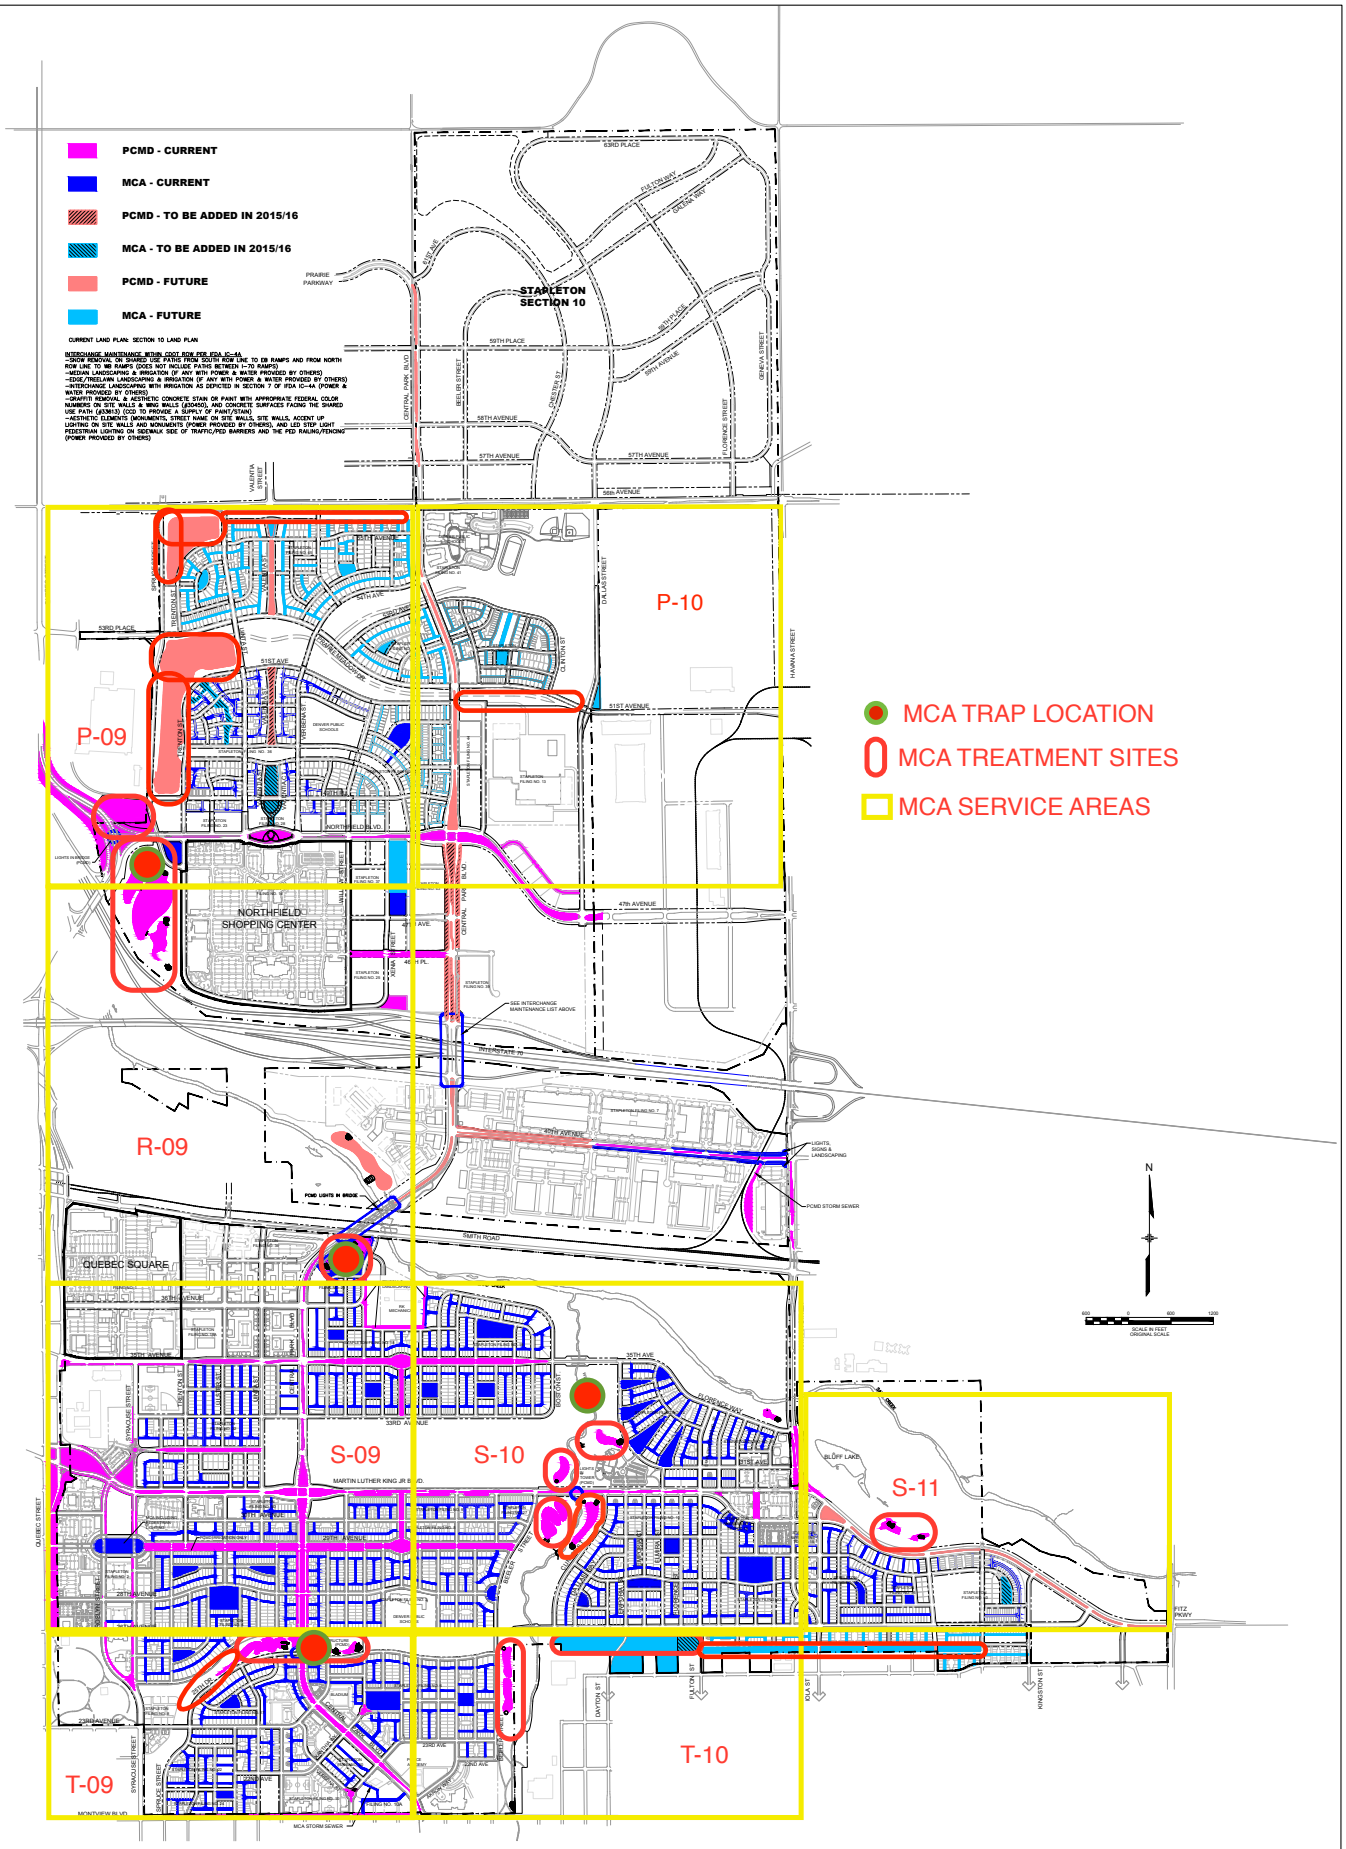

STAPLETON MANAGED FACILITIES
AS OF OCTOBER 13, 2014

PREPARED BY: Matrix DESIGN GROUP

JOB NO. 14.447.002

SHEET 1 OF 1

R:\Stapleton\MCA On-Call\Maintenance Maps\dwg\STP-MAINT-2014-10-13.dwg PLOT DATE:10/13/2014 1:54 PM