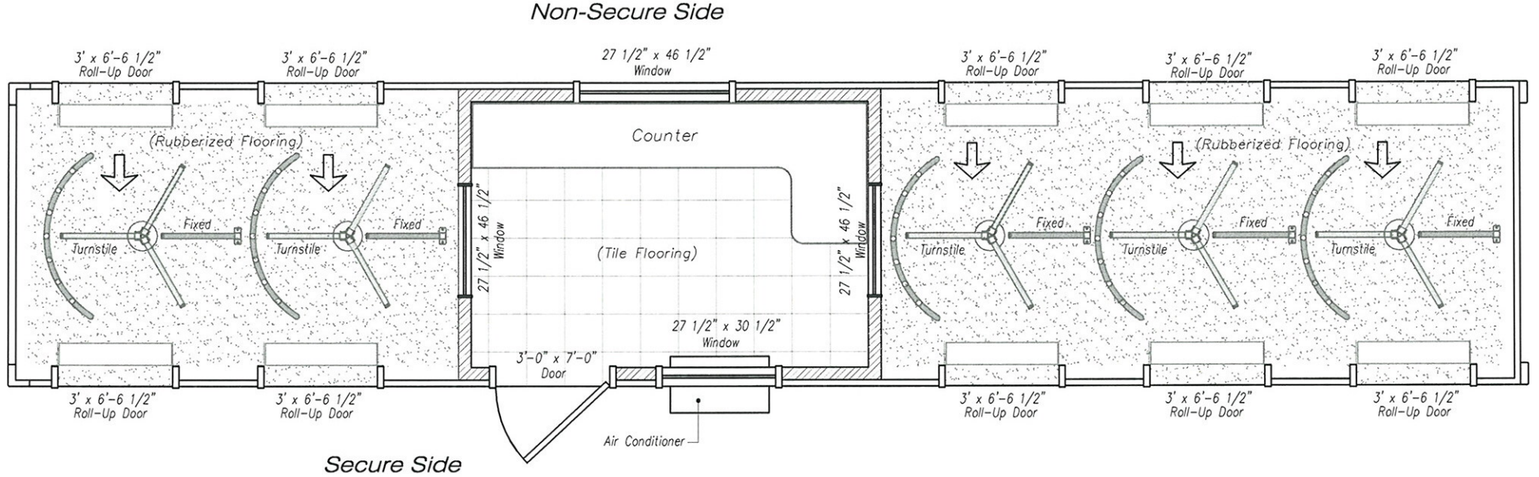

Plan View

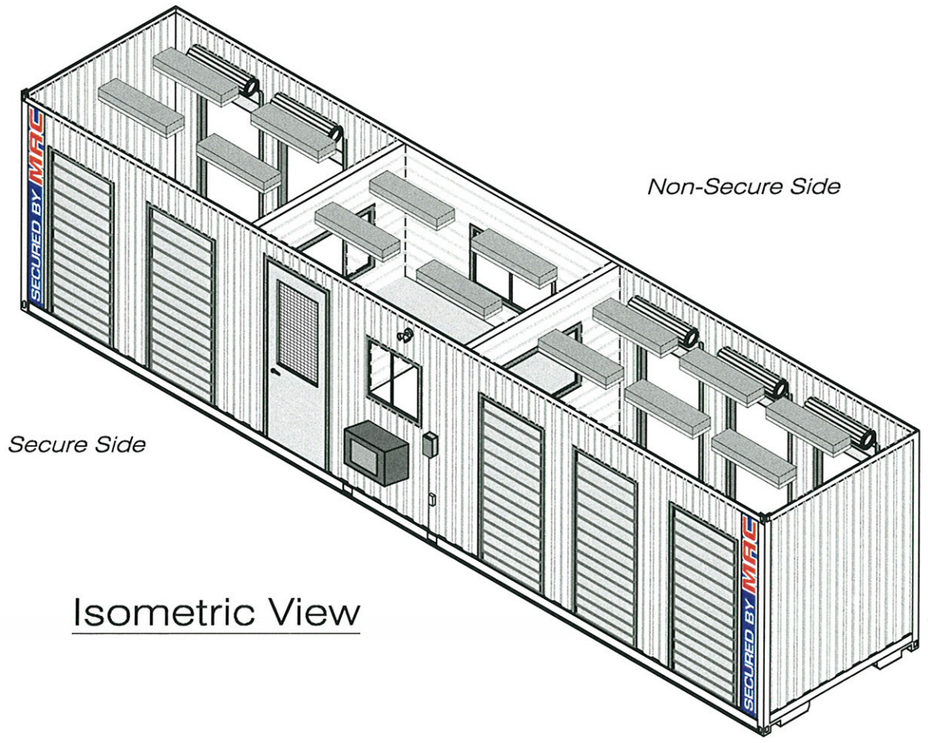

Isometric View

Comments:

	By	Date
Drawn	REC	11/07
Checked	DEC	11/07
Eng. Appr.		
Mfg. Appr.		
Q.A.		

Scale: 1/4" = 1'-0"

Sheet 1 of 1

Revisions

Dwg. No. MAC5

MSSI
Modular Security System, Inc.

Five Turnstile

Floor Plan

U.S. Patent Allowance - #10/992,126

Copyright ©
Modular Security Systems
Ironton, Ohio
May not be reproduced without the
written consent of Modular Security Systems