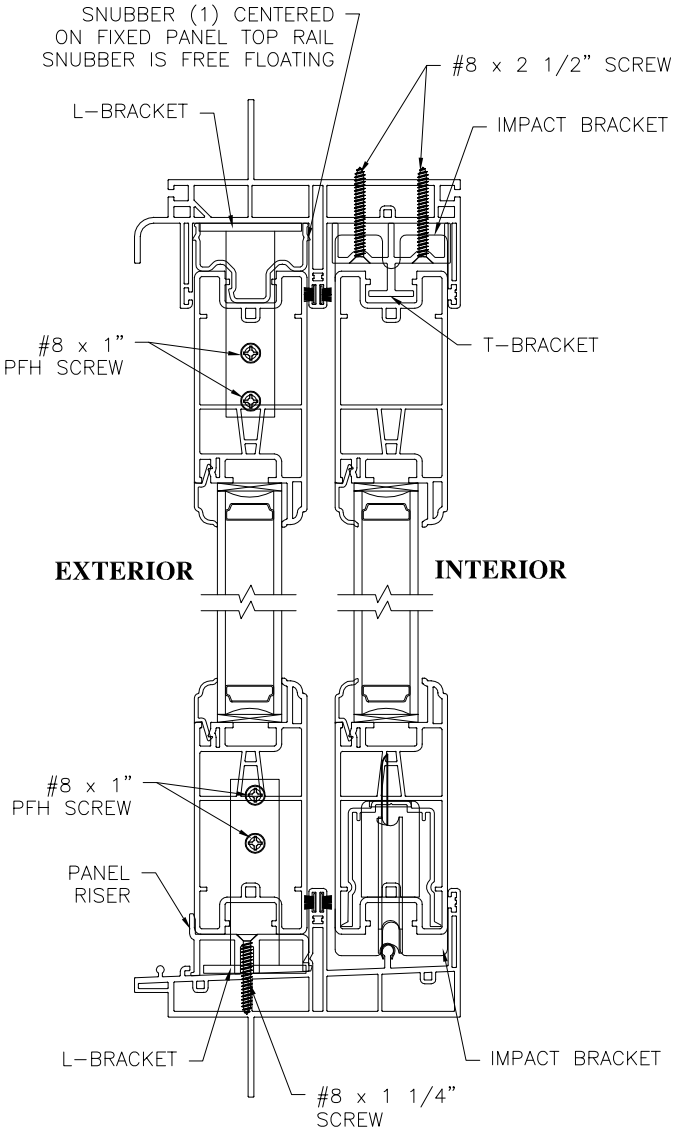

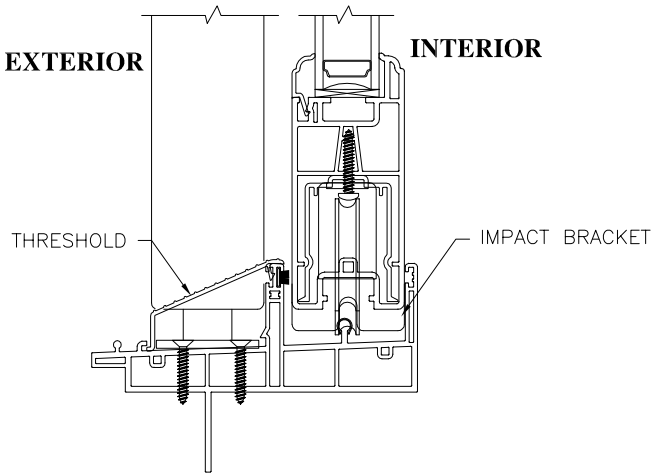

REVISIONS			
BY	DATE	DESCRIPTION	REV

Eastern Architectural Systems
Aluminum and Vinyl
Impact Windows and Doors

EASTERN ARCHITECTURAL SYSTEMS
A DIVISION OF
EASTERN METAL SYPPLY

10030 BAVARIA ROAD
FORT MYERS, FLORIDA 33913
800-432-2204

TITLE:
SERIES 623 4-PANEL SLIDING GLASS DOOR
FIELD ASSEMBLY INSTRUCTIONS
CROSS SECTIONS

DATE:	DRAWN BY:	PREPARED BY:
10/25/12	TJH	
DRAWING NO: A-0004	SCALE: N.T.S.	
SHEET: 2 OF 3	REV: –	