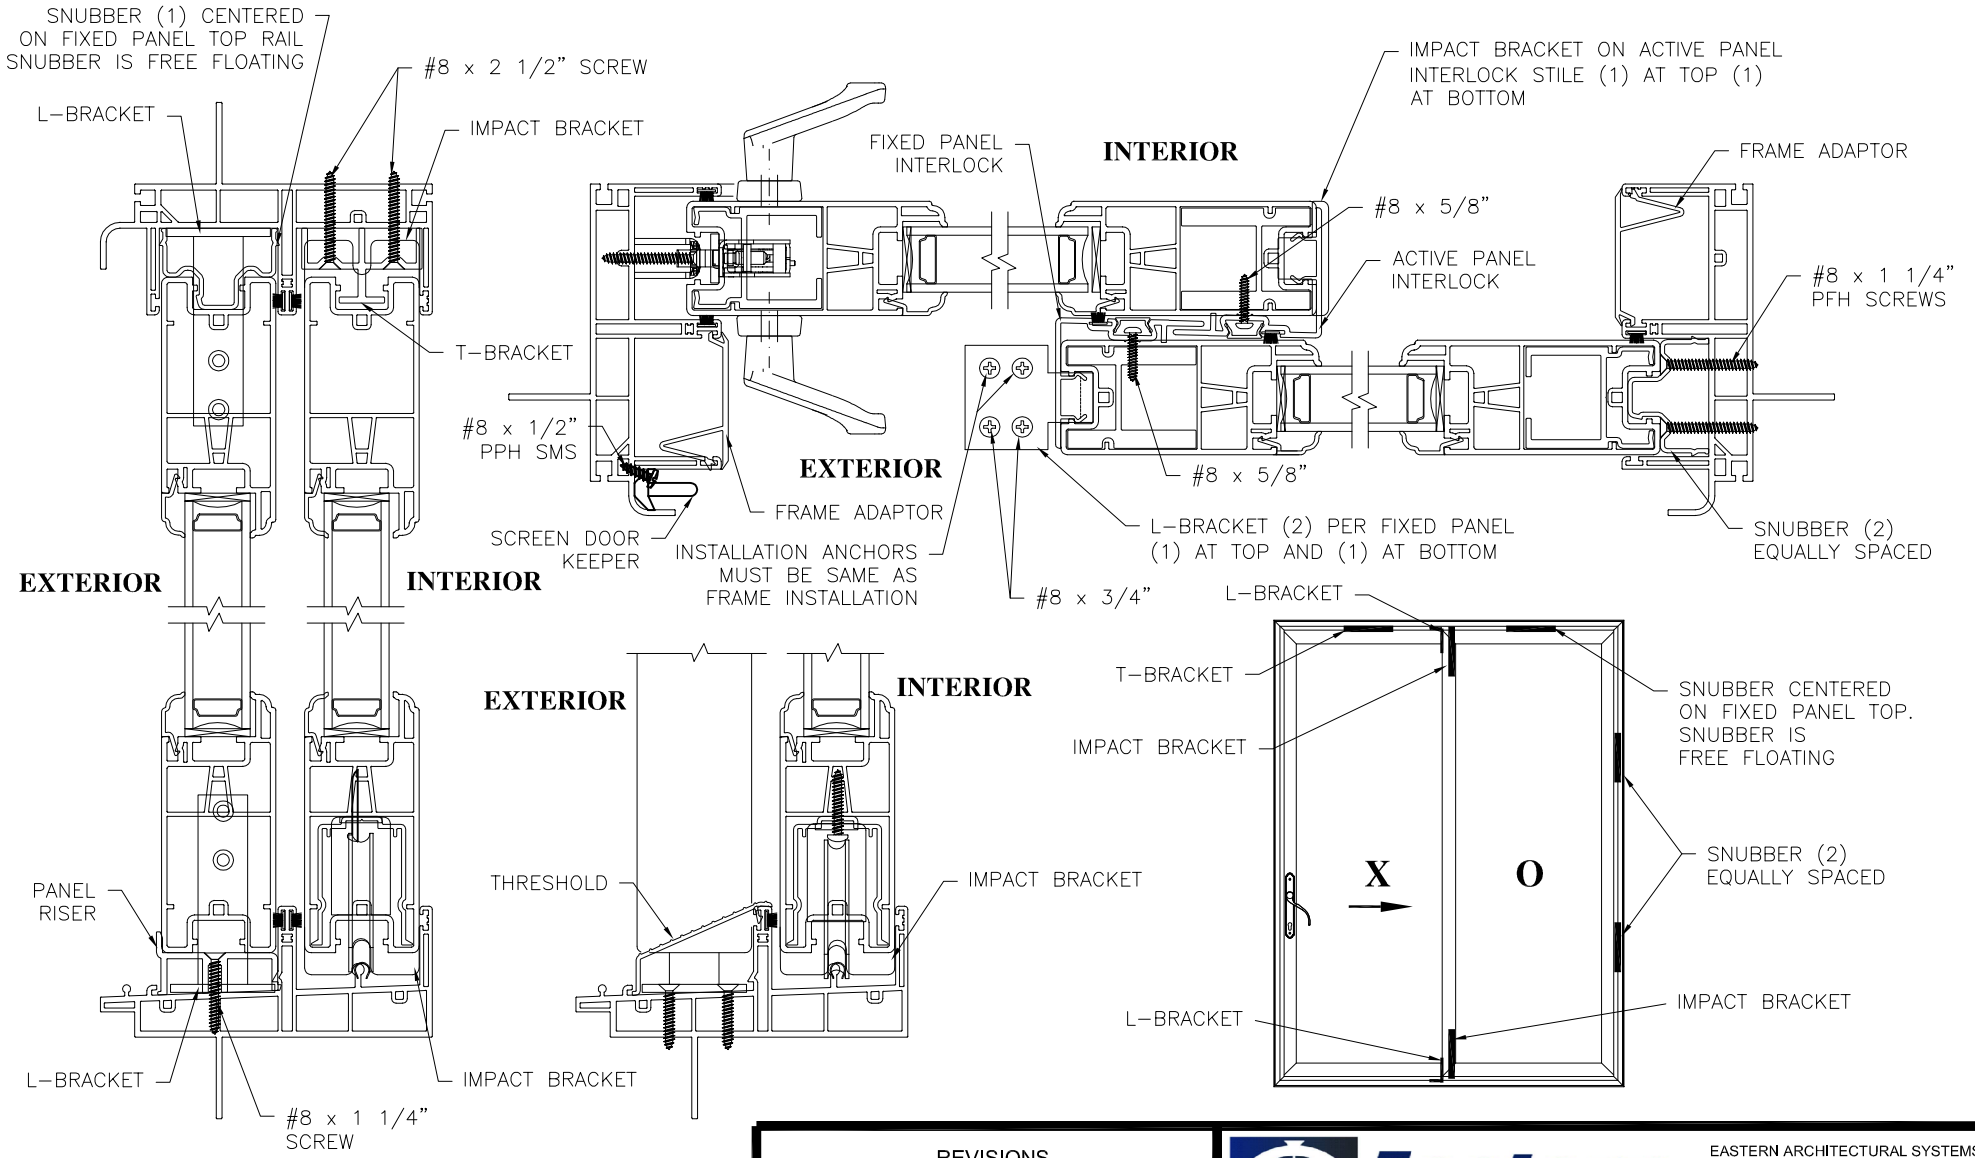

REVISIONS			
TJH	9/14/15	REMOVED ASTRAGAL & ADDED NEW KEEPER	A
BY	DATE	DESCRIPTION	REV

Eastern Architectural Systems
Aluminum and Vinyl Impact Windows and Doors

EASTERN ARCHITECTURAL SYSTEMS
A DIVISION OF
EASTERN METAL SYPPLY

10030 BAVARIA ROAD
FORT MYERS, FLORIDA 33913
800-432-2204

TITLE:
SERIES 623 2-PANEL SLIDING GLASS DOOR FIELD ASSEMBLY INSTRUCTIONS CROSS SECTIONS AND ELEVATION

DATE:	DRAWN BY:	PREPARED BY:
10/25/12	TJH	
DRAWING NO: A-0002	SCALE: N.T.S.	
SHEET: 1 OF 2	REV: A	