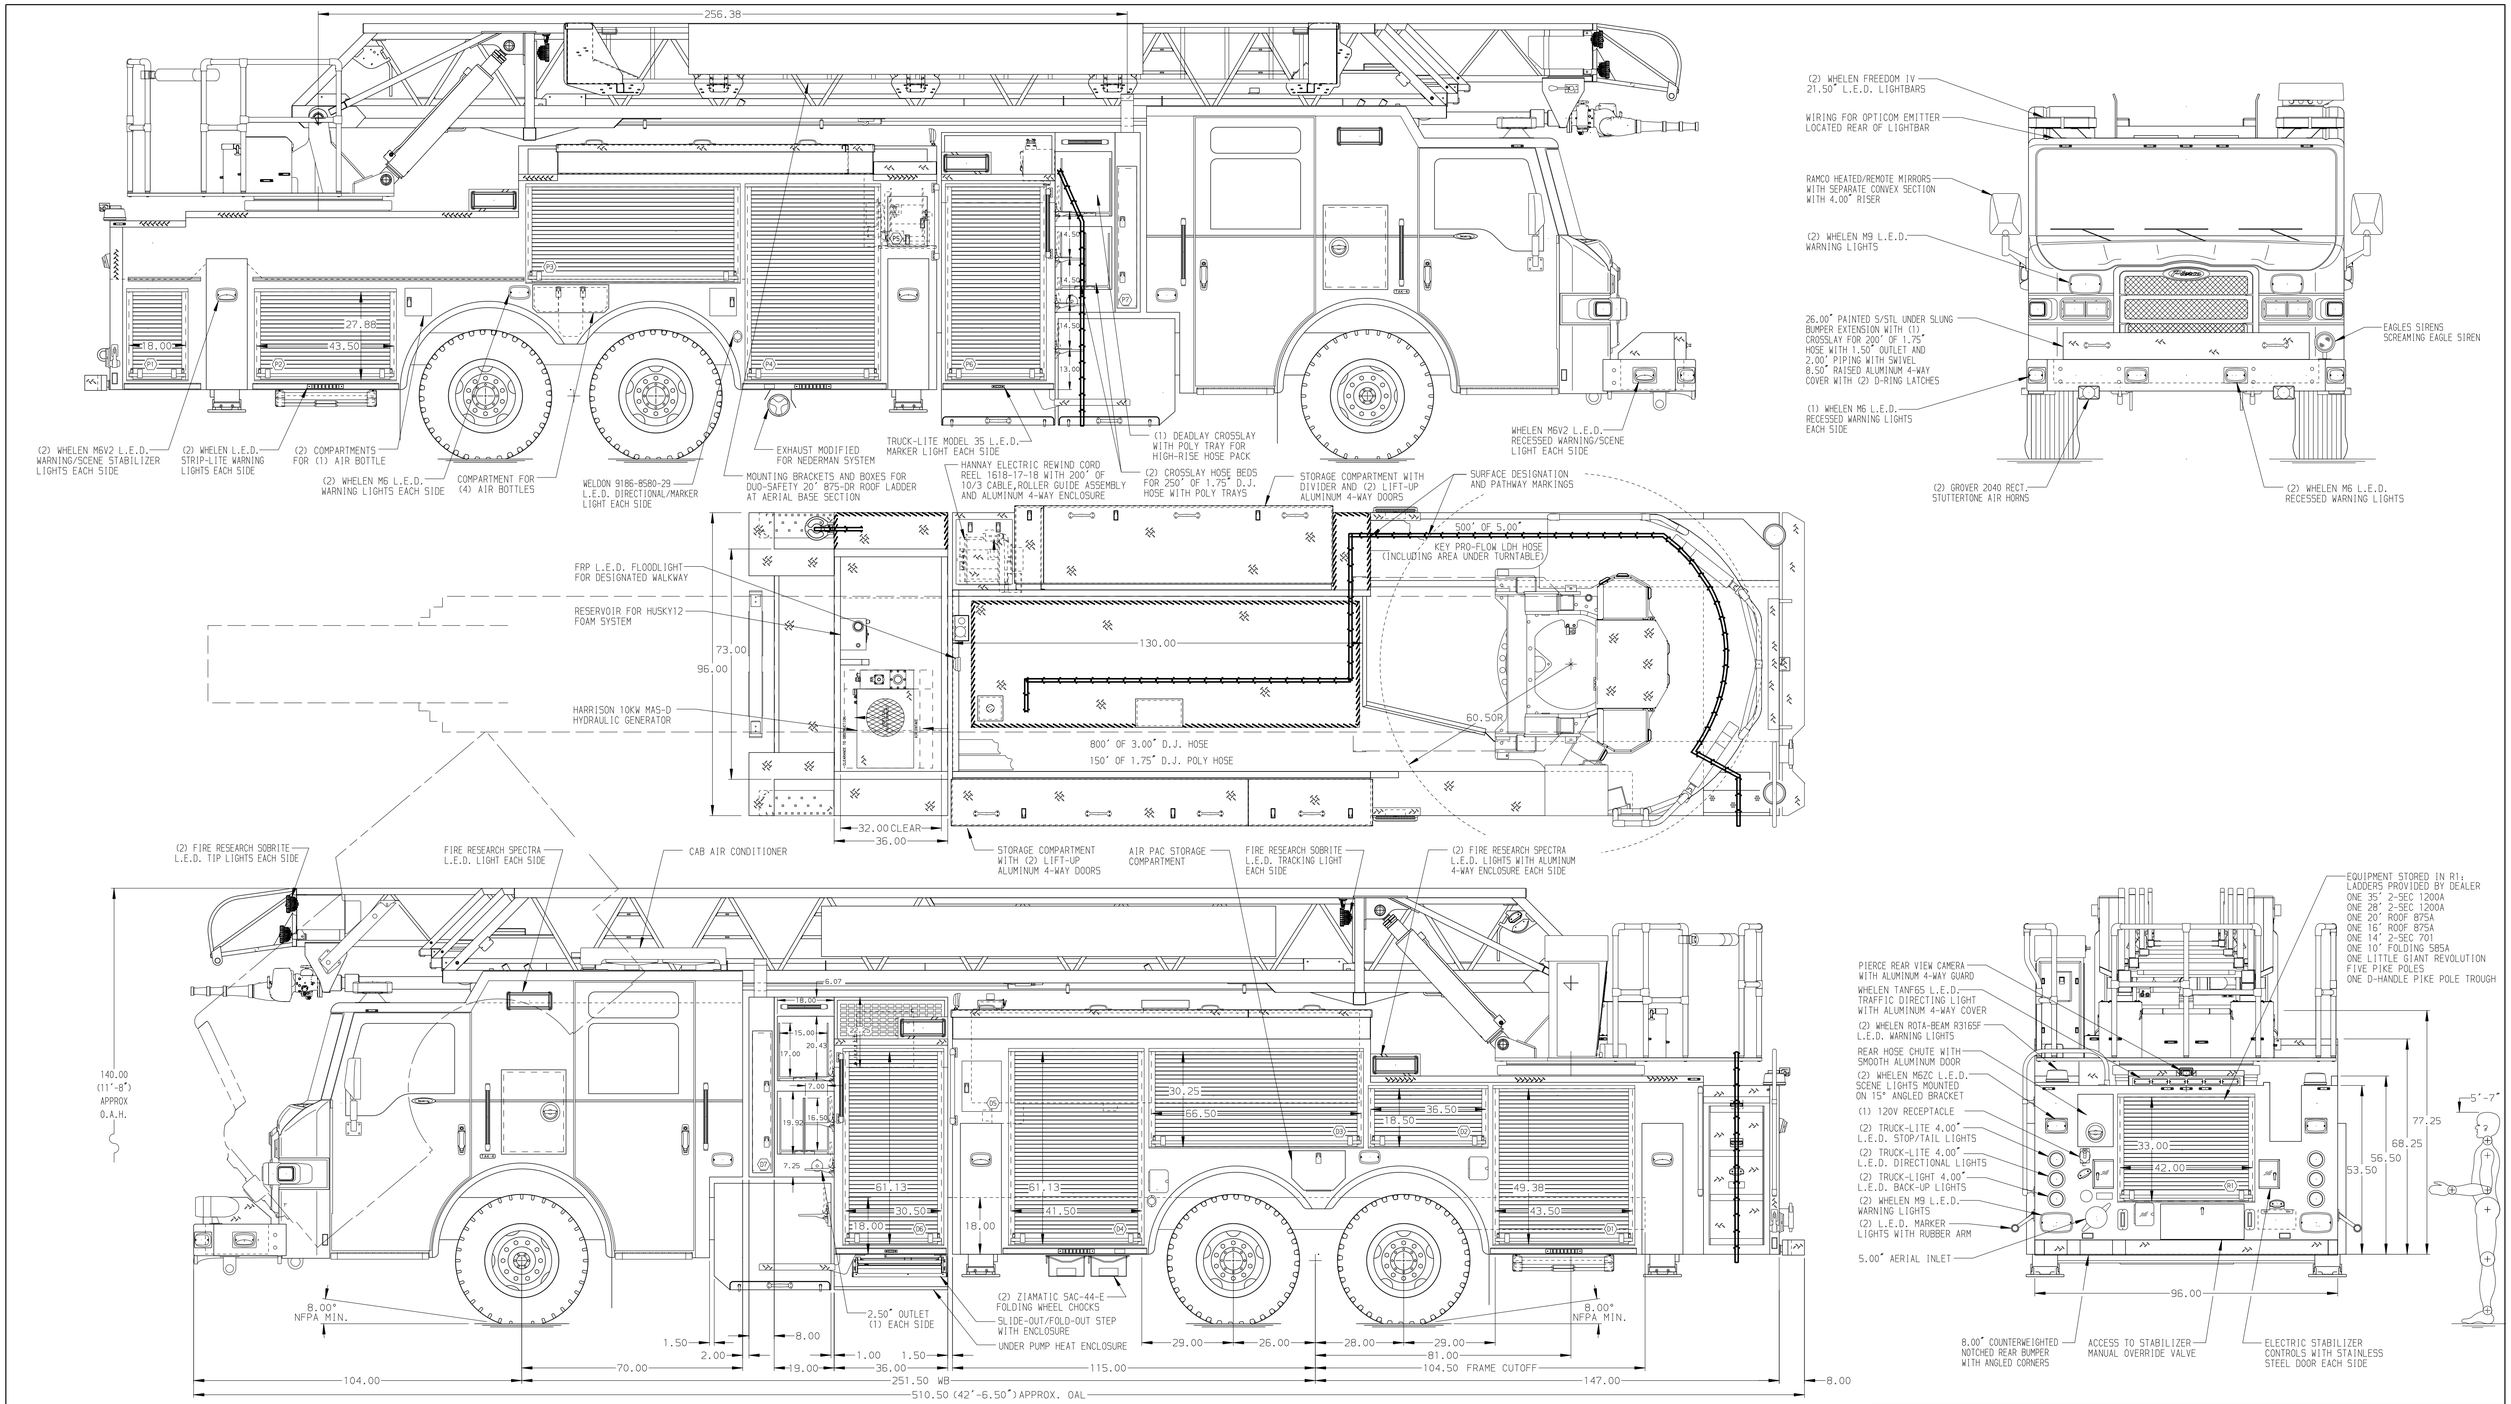

ALUMINUM BODY | MAXIMUM O.A.L. 511.00" | MAXIMUM O.A.H. 141.00" | FRONTAL IMPACT PROTECTION

Pierce MANUFACTURING INC.

JOB NO.	30366
SCALE	1:24
DATE	
DRAWN BY	SHU 03NOV16
CHECKED BY	GRM 04NOV16
SHEET SIZE	D
SHEET NO.	1 OF 1

TITLE: 105 AERIAL LADDER & BODY ASSEMBLY
525 GALLON TANK, 500 GAL WATER/25 GAL FOAM

FOR: NORTH SHORE FIRE DEPARTMENT
NORTH SHORE, WI

CHASSIS DATA — MAKE: PIERCE — MODEL: VELOCITY FR

DWG NO. 30366AD

REV	DATE	BY	CH
3	06MAR17	SHU	JBO
2	25JAN17	SHU	JBO
1	17NOV16	SHU	GRM

NOTE

DIMENSIONS SHOWN ARE APPROXIMATE AND ARE SUBJECT TO MINOR DEVIATIONS AS MAY OCCUR OR BE NECESSARY IN CONSTRUCTION.
MINOR DETAILS NOT SHOWN.

1. 3-PIECE DOOR MOUNTED ANCHOR PLATE FOR NEDERMAN EXHAUST SYSTEM HOSE ON COMPARTMENT P4
2. BATTERY CHARGER LOCATED BEHIND DRIVER SEAT
3. BATTERY CHARGE INDICATOR LOCATED NEAR D.S. SEAT RISER WITH BRACKET
4. DRIP PAN GUARD FOR EACH BODY COMPARTMENT ROLL-UP DOOR
5. ONE FULL WIDTH/DEPTH SHELF LOCATED IN COMPARTMENTS IN D3,P4;TWO IN D1,D4,P6
6. ONE FLOOR MOUNTED SLIDE-OUT TRAY IN COMPARTMENT D4
7. ONE SWING-OUT TOOL BOARD WITH SPECIAL PEGBOARD PATTERN IN COMPARTMENT P3
8. CIRCUIT BREAKER PANEL IN COMPARTMENT D5
9. AIR INLET WITH DISCONNECT COUPLING LOCATED IN THE DRIVER'S SIDE STEP WELL
10. ONE 120V SHORELINE RECEPTACLE LOCATED IN THE DRIVER'S SIDE STEP WELL
11. ONE 120V RECEPTACLE LOCATED IN COMPARTMENTS P3,P6
12. ONE POLY MOUNTING BOARD ON REAR WALL OF COMPARTMENTS D1,D4,P3,P4 PER ORDER
13. FIRE HOOKS UNLIMITED NEST 4 PIKE POLE MOUNTING LOCATED ON EACH FRONT BULKHEAD
14. REMOTE LADDER CONTROLS AT AERIAL TIP
15. L.E.D. LIGHTING ON AERIAL LADDER SECTIONS
16. FIRE RESEARCH 3-WAY INTERCOM SYSTEM BETWEEN AERIAL TIP,PUMP PANEL & TURNTABLE
17. INDICATOR ARM AT EACH SIDE OF AERIAL TIP
18. LIFTING EYE RESCUE ATTACHMENT AT AERIAL TIP
19. 21' LIMITED AERIAL RETRACTION
20. AERIAL PEDESTAL RAISED 3.00"
21. ONE FIXED SHELF IN COMPARTMENT P4
22. ONE 6' PIKE POLE WITH PAC HANDLELOK MOUNTING UNDER BUMPER COVER
23. GENERATOR METER PANEL INSTALLED ON PUMP PANEL

View File Created 06-MAR-2017 11:37:39