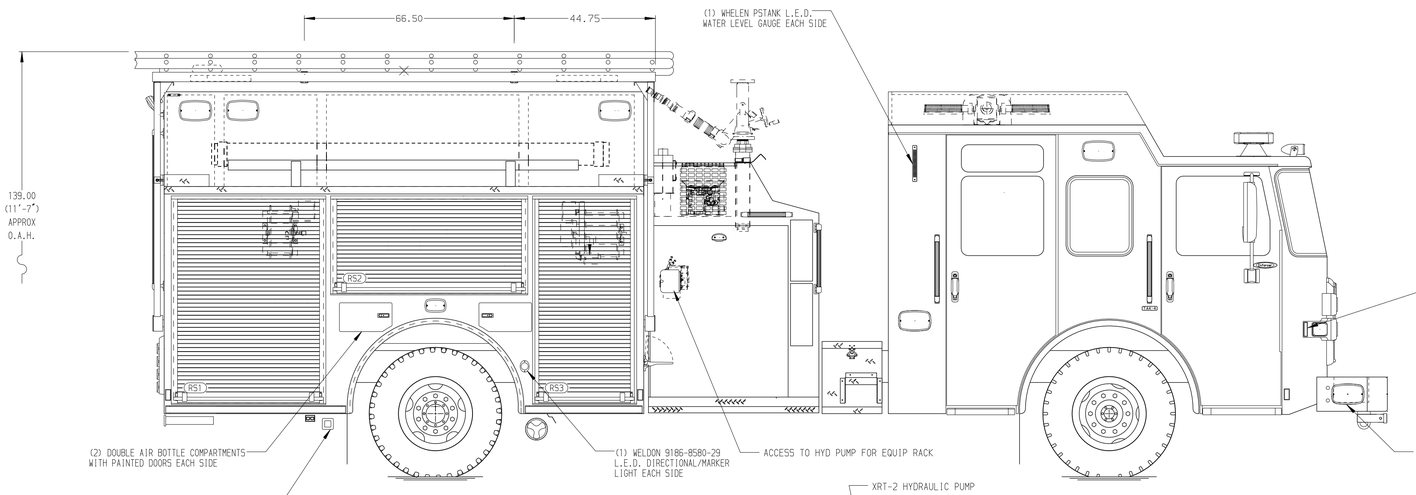

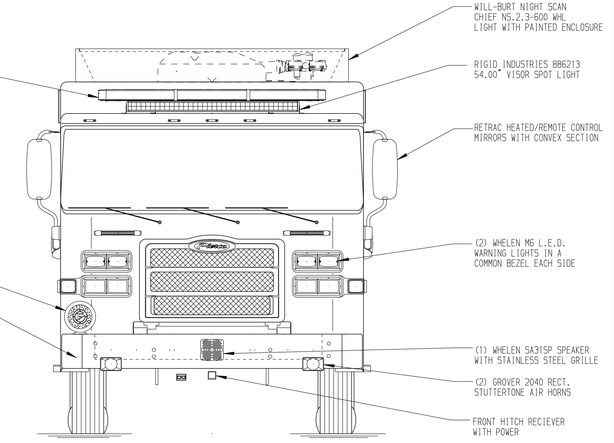

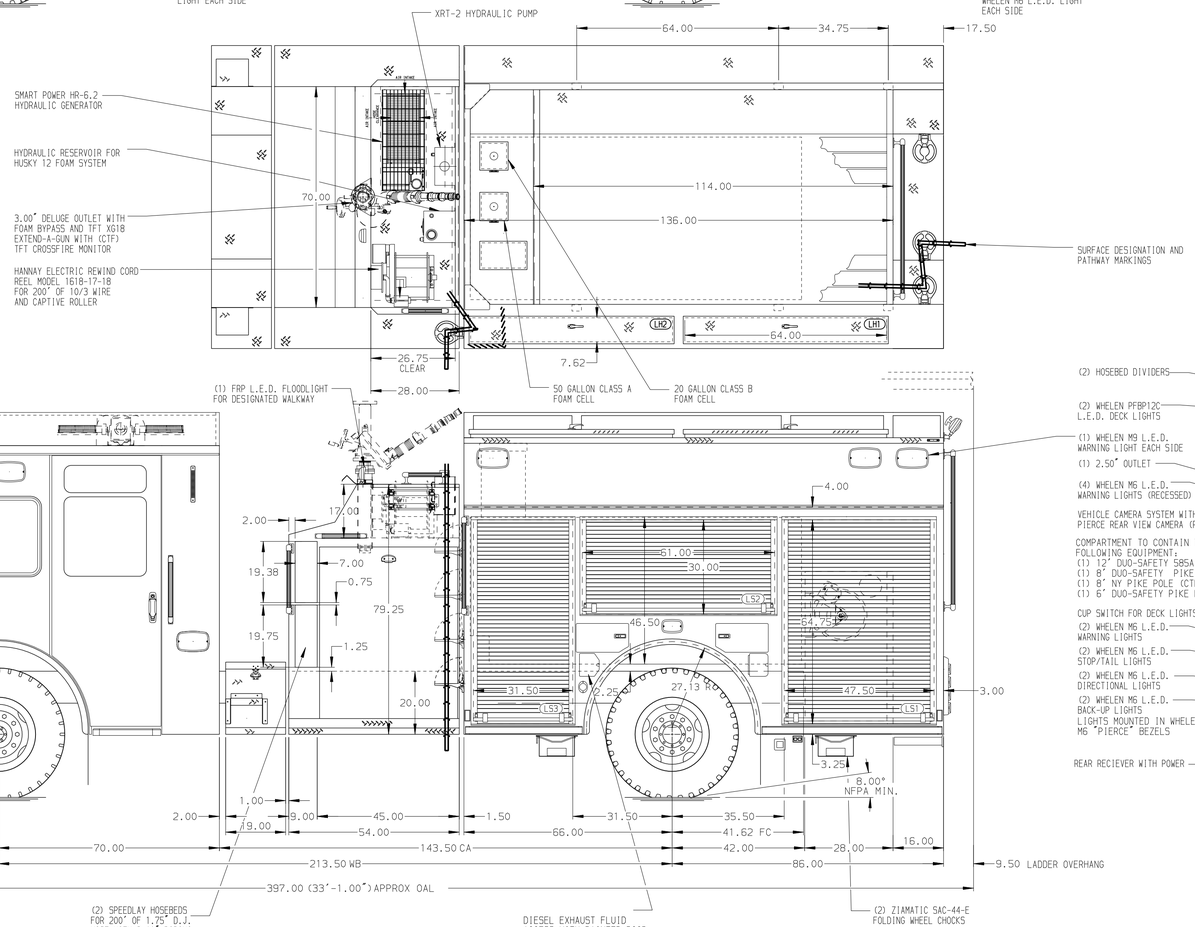

HOSEBED CAPACITIES

1. 200' OF 2.50" DJ HOSE
2. 1500' OF 5.00" RUBBER HOSE
3. 600' OF 2.50" DJ HOSE

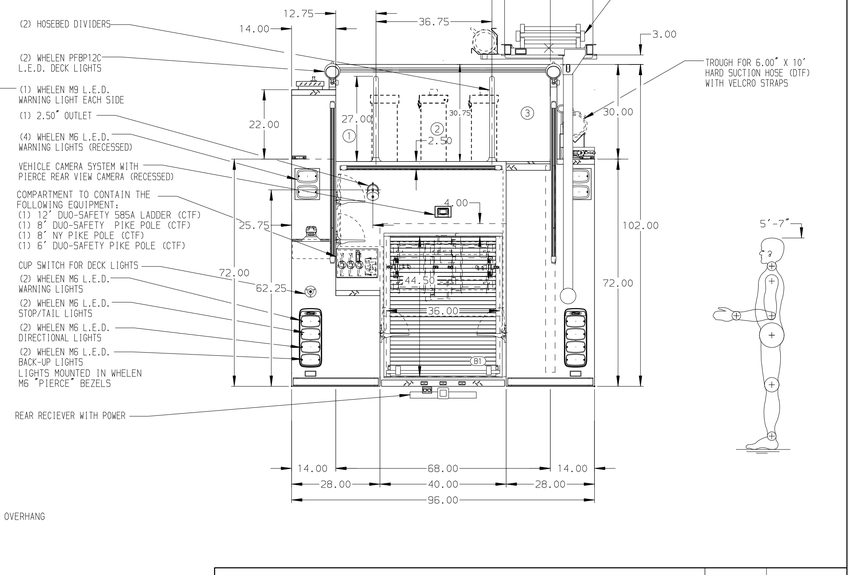

ALUMINUM BODY

NOTE

DIMENSIONS SHOWN ARE APPROXIMATE AND ARE SUBJECT TO MINOR DEVIATIONS AS MAY OCCUR OR BE NECESSARY IN CONSTRUCTION.
MINOR DETAILS NOT SHOWN.

1. BATTERY CHARGER LOCATED BEHIND DRIVER'S SEAT
2. BATTERY CHARGE INDICATOR LOCATED ON DRIVER'S SEAT RISER
3. DRIP PAN GUARD FOR ROLL-UP DOOR LOCATED IN EACH COMPARTMENT
4. ONE FULL WIDTH/DEPTH ADJUSTABLE SHELF IN COMPARTMENTS LS1 AND LS3
5. ONE ADJUSTABLE TILTING SLIDE-OUT TRAY IN COMPARTMENT RS1, RS2 AND RS3
6. ONE FLOOR MOUNTED SLIDE-OUT TRAY IN COMPARTMENTS LS1, LS3, RS1 AND RS3
7. SWING-OUT TOOL BOARD WITH PEGBOARD PATTERN IN COMPARTMENT LS2
8. ONE VERTICAL PARTITION IN COMPARTMENT RS1
9. CIRCUIT BREAKER PANEL IN COMPARTMENT LS3
10. ONE HANNAY ELECTRIC REWIND CORD REEL MODEL 1618-17-18 LOCATED HIGH IN COMPARTMENT RS3
11. 120V 6-PLACE RECEPTACLE STRIP LOCATION T.B.D.
12. AIR INLET W/DISCONNECT COUPLING LOCATED IN DS STEP WELL
13. 120V STRAIGHT BLADE NEMA SHORELINE RECEPTACLE LOCATED IN DS STEP WELL
14. LOW PRESSURE AIR REEL WITH 200' OF .38" I.D. HOSE LOCATED IN RS1
15. TWO HANNAY ELECTRIC REWIND HYDRAULIC HOSE REELS 2016-17-18 WITH CAPACITY FOR 100' OF 0.25" I.D. HYDRAULICHOSE IN COMPARTMENT B1
16. WARN 9,000# PORTABLE WINCH WITH SYNTHETIC ROPE
17. ONE SLIDE-OUT ADJUSTABLE TRAY WITH 2" SIDES IN COMPARTMENTS RS1 AND RS3
18. ONE SLIDE-OUT ADJUSTABLE TRAY WITH 4" SIDES IN COMPARTMENT RS1; THREE IN LS3
19. ONE SLIDE-OUT ADJUSTABLE TRAY WITH 6" SIDES IN COMPARTMENTS RS1

REV	DATE	BY	CH
7	20AUG19	KLE	MSA
6	17JUL19	KLE	MSA
5	13JUN19	KLE	KWI
4	14MAY19	KLE	NPA

CHASSIS DATA
MAKE: PIERCE
MODEL: ENFORCER

Pierce MANUFACTURING INC.

TITLE: 1500-D-820 GAL P, 750 GAL WATER W/50 & 20 GAL FOAM 152"BODY (2)SPEEDLAYS,DELUGE,HYD LDR RACK,GENERATOR
FOR: NIMISHILLEN TOWNSHIP FIRE DEPARTMENT LOUISVILLE, OHIO
DWG NO. 33865AD

JOB NO.	33865
SCALE 1:24	DATE
DRAWN BY KLE	09MAY19
CHECKED BY NPA	09MAY19
SHEET SIZE D	SHEET NO. 1 OF 1

View File Created 26-AUG-2019 11:48:50